SK EDUCATIONAL PRODUCT

67

R O A D 2 4 M E T E R S

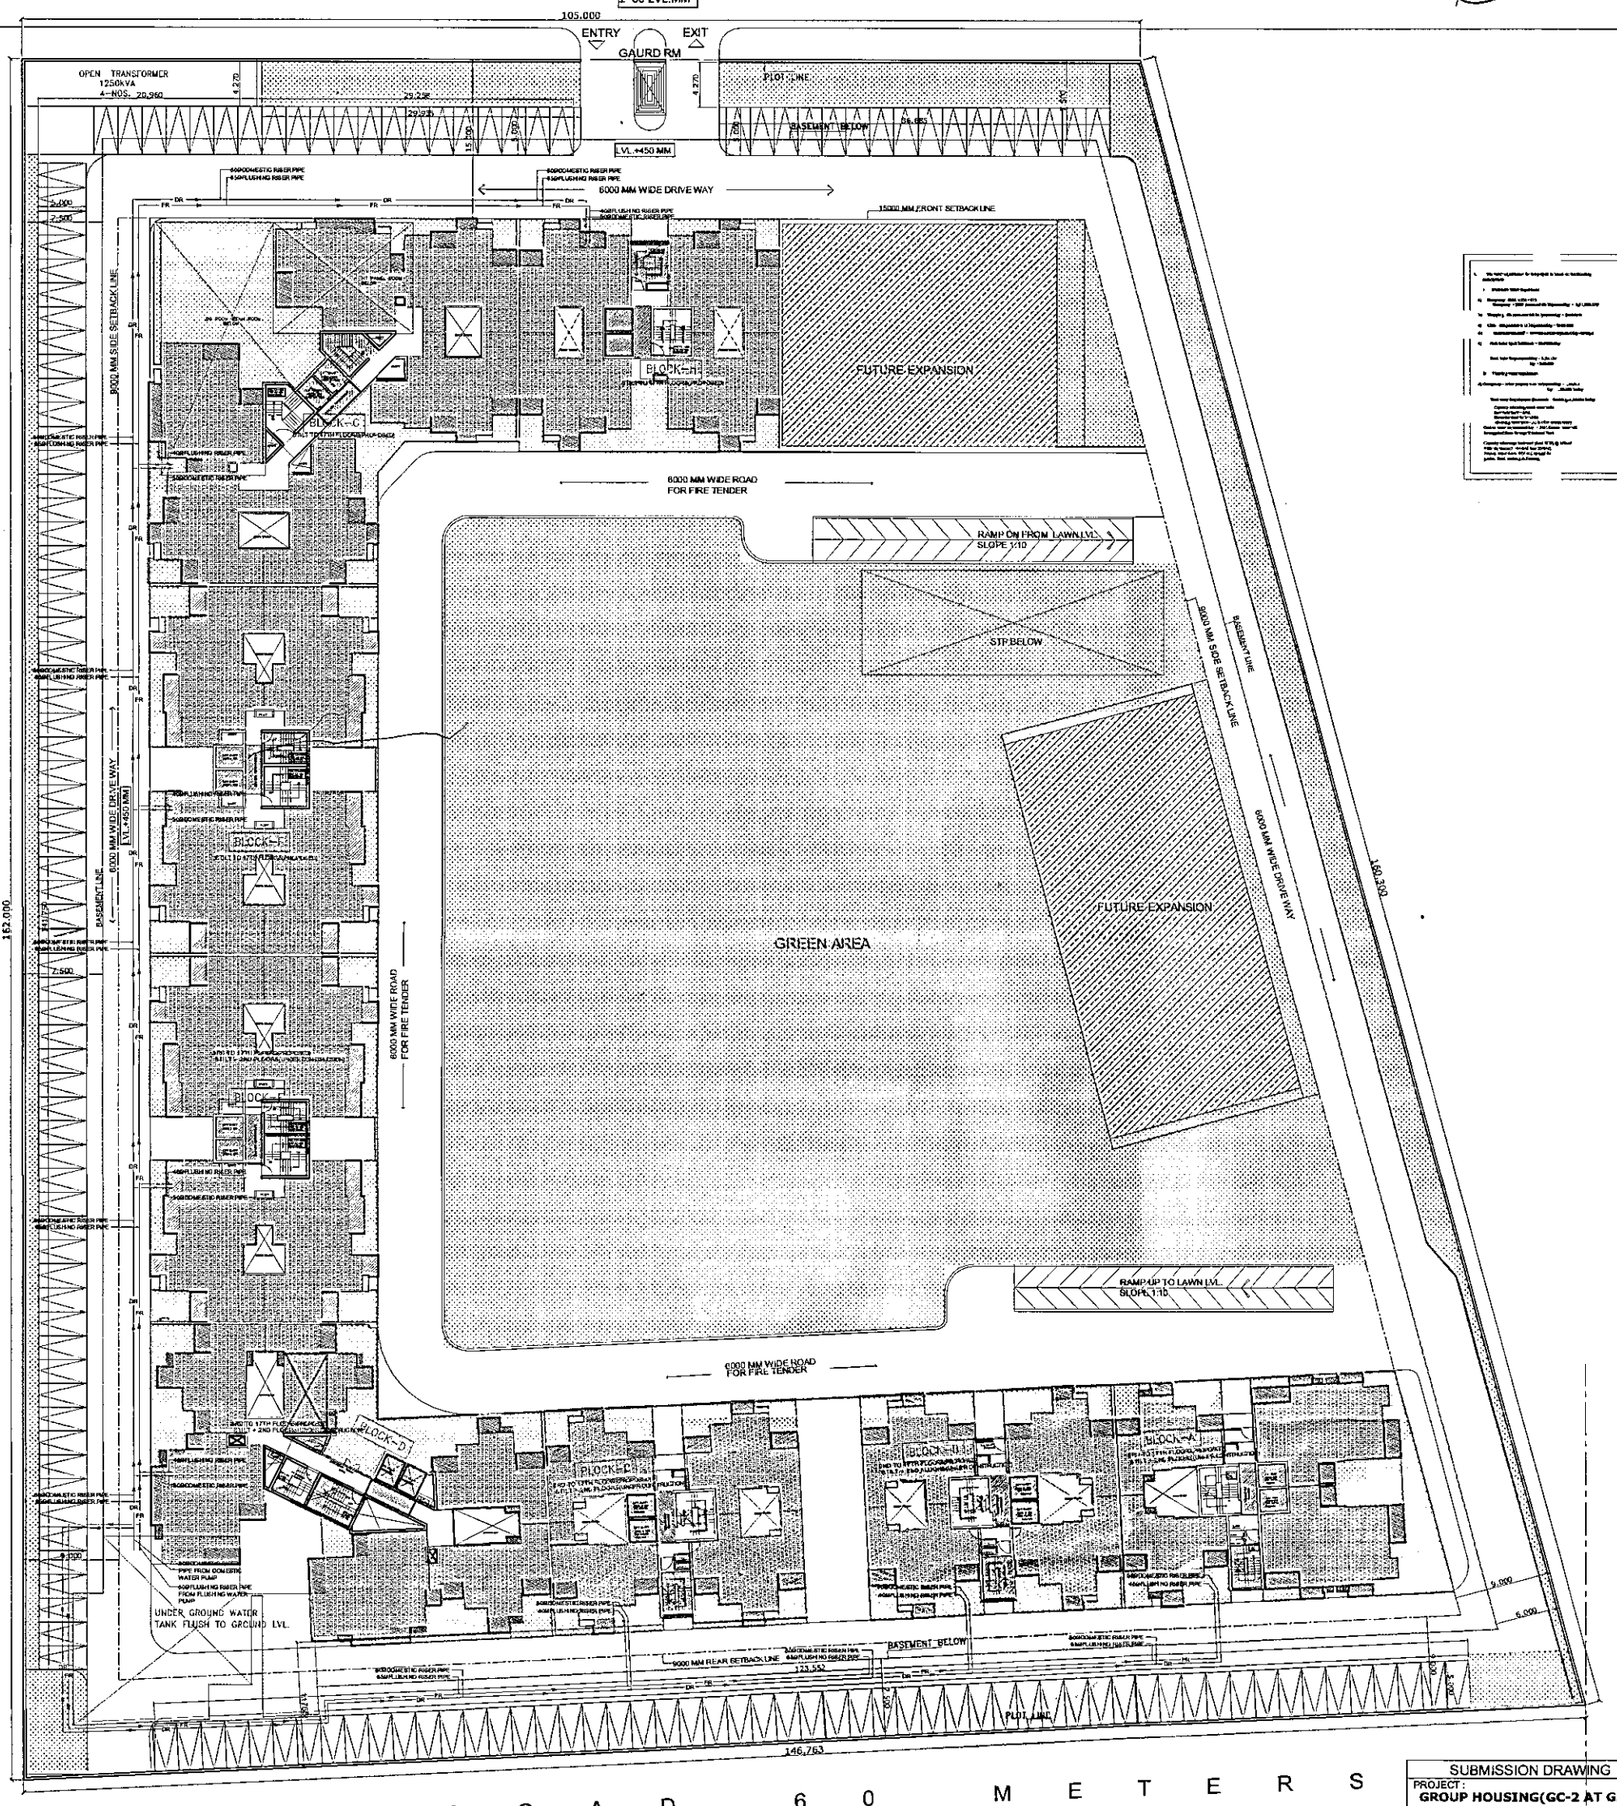

R O A D 6 0 M E T E R S

SUBMISSION DRAWING

PROJECT :
GROUP HOUSING(GC-2 AT GAUR CITY)PLOT NO - GH - 01, SECTOR - 4 GREATER NOIDA

CLIENT :
AIG INFRATECH INDIA PVT. LTD.

SHEET TITLE :
WATER SUPPLY

DATE : 06.12.13	DRG.NO : PL-02
SCALE : 1:400	NORTH: N
OWNER'S SIGN	ARCHITECT'S SIGN

ARCHITECTS:
SPACE DESIGN GROUP
W-139, F.F GREATER KAILASH-I, NEW DELHI -48
PH: 011-29240732 , 41631265
EMAIL :spacedesigngroup@rediffmail.com/ gmail.com

AIG INFRATECH (INDIA) PVT. LTD.

PRODUCED BY AN AUTODESK EDUCATIONAL PRODUCT

PRODUCED BY AN AUTODESK