ANNEXURE-8

TITLE: PROPOSED LAYOUT OF SOLID WASTE TRANSFER STATION CUM TREATMENT FACILITY

DWG NO: TCE.7504A-155-MSW-6001

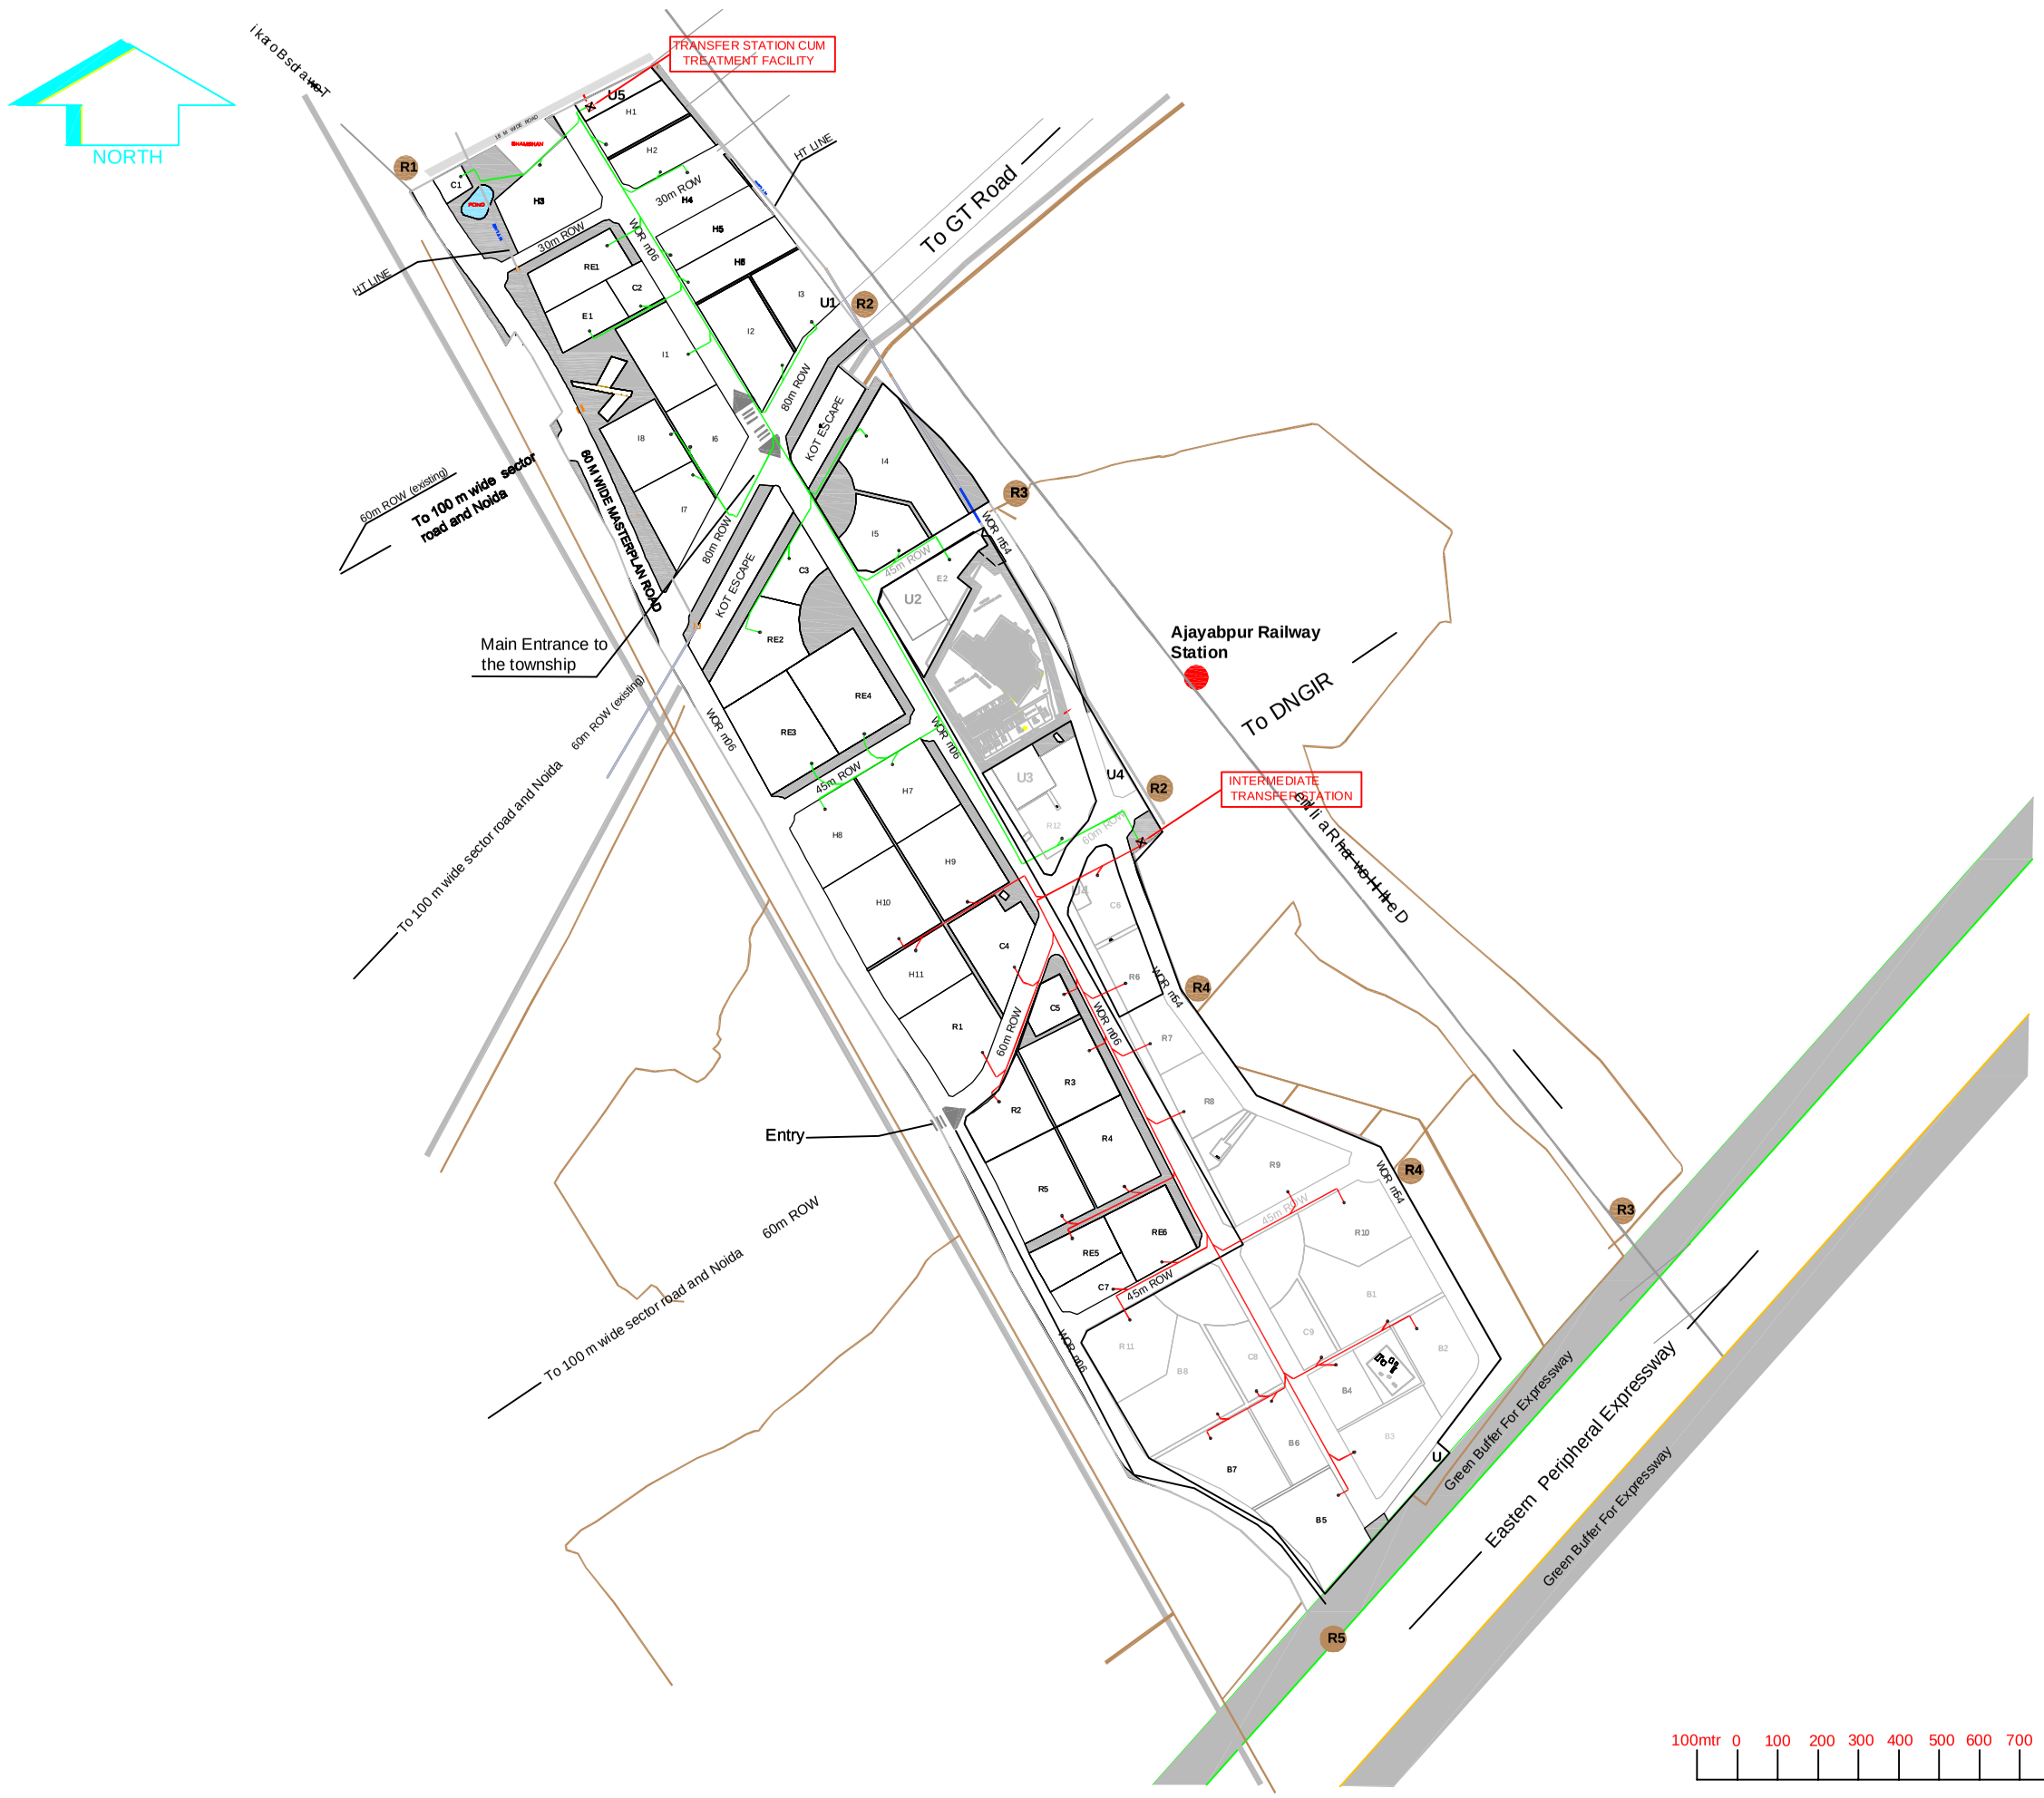

LEGENDS

- Ø500 REFUSE PIPE(Buried) system-1
- Ø500 REFUSE PIPE(Buried) system-2
- PLOT CONNECTION

100mtr 0 100 200 300 400 500 600 700 800 900 1000

FOR R0 ISSUE ONLY			ISSUE	REVISIONS	DRN	CLEARED					APPD	DATE	ISSUE	REVISIONS	DRN	CLEARED					APPD	DATE
	CLEARED					CIVIL	ELEC	I&C	MECH							CIVIL	ELEC	I&C	MECH			
DISC.	SIGNATURE	DATE																				
CIVIL																						
ELEC																						
I&C																						
MECH																						

FILE NAME : 7504ACV6003P0

'P' (PRELIMINARY) ISSUES ARE NOT TO BE USED FOR CONSTRUCTION / FABRICATION BUT ARE ISSUED FOR LIMITED PURPOSES ONLY AS INDICATED IN THE SMALL BLOCK AT THE TOP RIGHT HAND CORNER OF THE TITLE BLOCK.

CONSTRUCTION / FABRICATION WORK IS PERMITTED ON 'R' (RELEASED) ISSUES ONLY.

INFORMATION CONTAINED WITHIN "HOLD" IS NOT RELEASED FOR CONSTRUCTION/ FABRICATION. FIELD MUST GET DESIGN OFFICE TO CLEAR "HOLDS" IN TIME BEFORE PROCEEDING WITH ANY CONSTRUCTION/FABRICATION WORK RELATED TO "HOLDS".

DO NOT SCALE | **FOR DPR PURPOSE**

Project:
CONSULTANCY SERVICES FOR MASTER PLAN,PRELIMINARY DESIGN REPORT ALONG WITH TENDER DOCUMENTS FOR DEVELOPMENT OF TRUNK INFRASTRUCTURE FOR INTEGRATED INDUSTRIAL TOWNSHIP UNDER DADARI-NOIDA-GHAZIABAD INVESTMENT REGION OF DMIC

Client:
DELHI-MUMBAI INDUSTRIAL CORRIDOR DEVELOPMENT CORPORATION (DMICDC)

Drawing Title:
PIPE NET LAYOUT TWO FRACTION

For:
INTEGRATED INDUSTRIAL TOWNSHIP GREATER NOIDA LIMITED

Consultant:
TATA CONSULTING ENGINEERS LIMITED in consortium with ATKINS

SCALE: NTS	APPROVED	DATE (R0 ISSUE)
DEL_CENTRE-DISC:DEL-CV		DATE (CURRENT ISSUE) 2015
DRN: ASV		
CHD: NS	DWG NO TCE.7504A-155-MSW-6000	ISSUE P1

SIZE--A1

TCE FORM NO. 041 R3