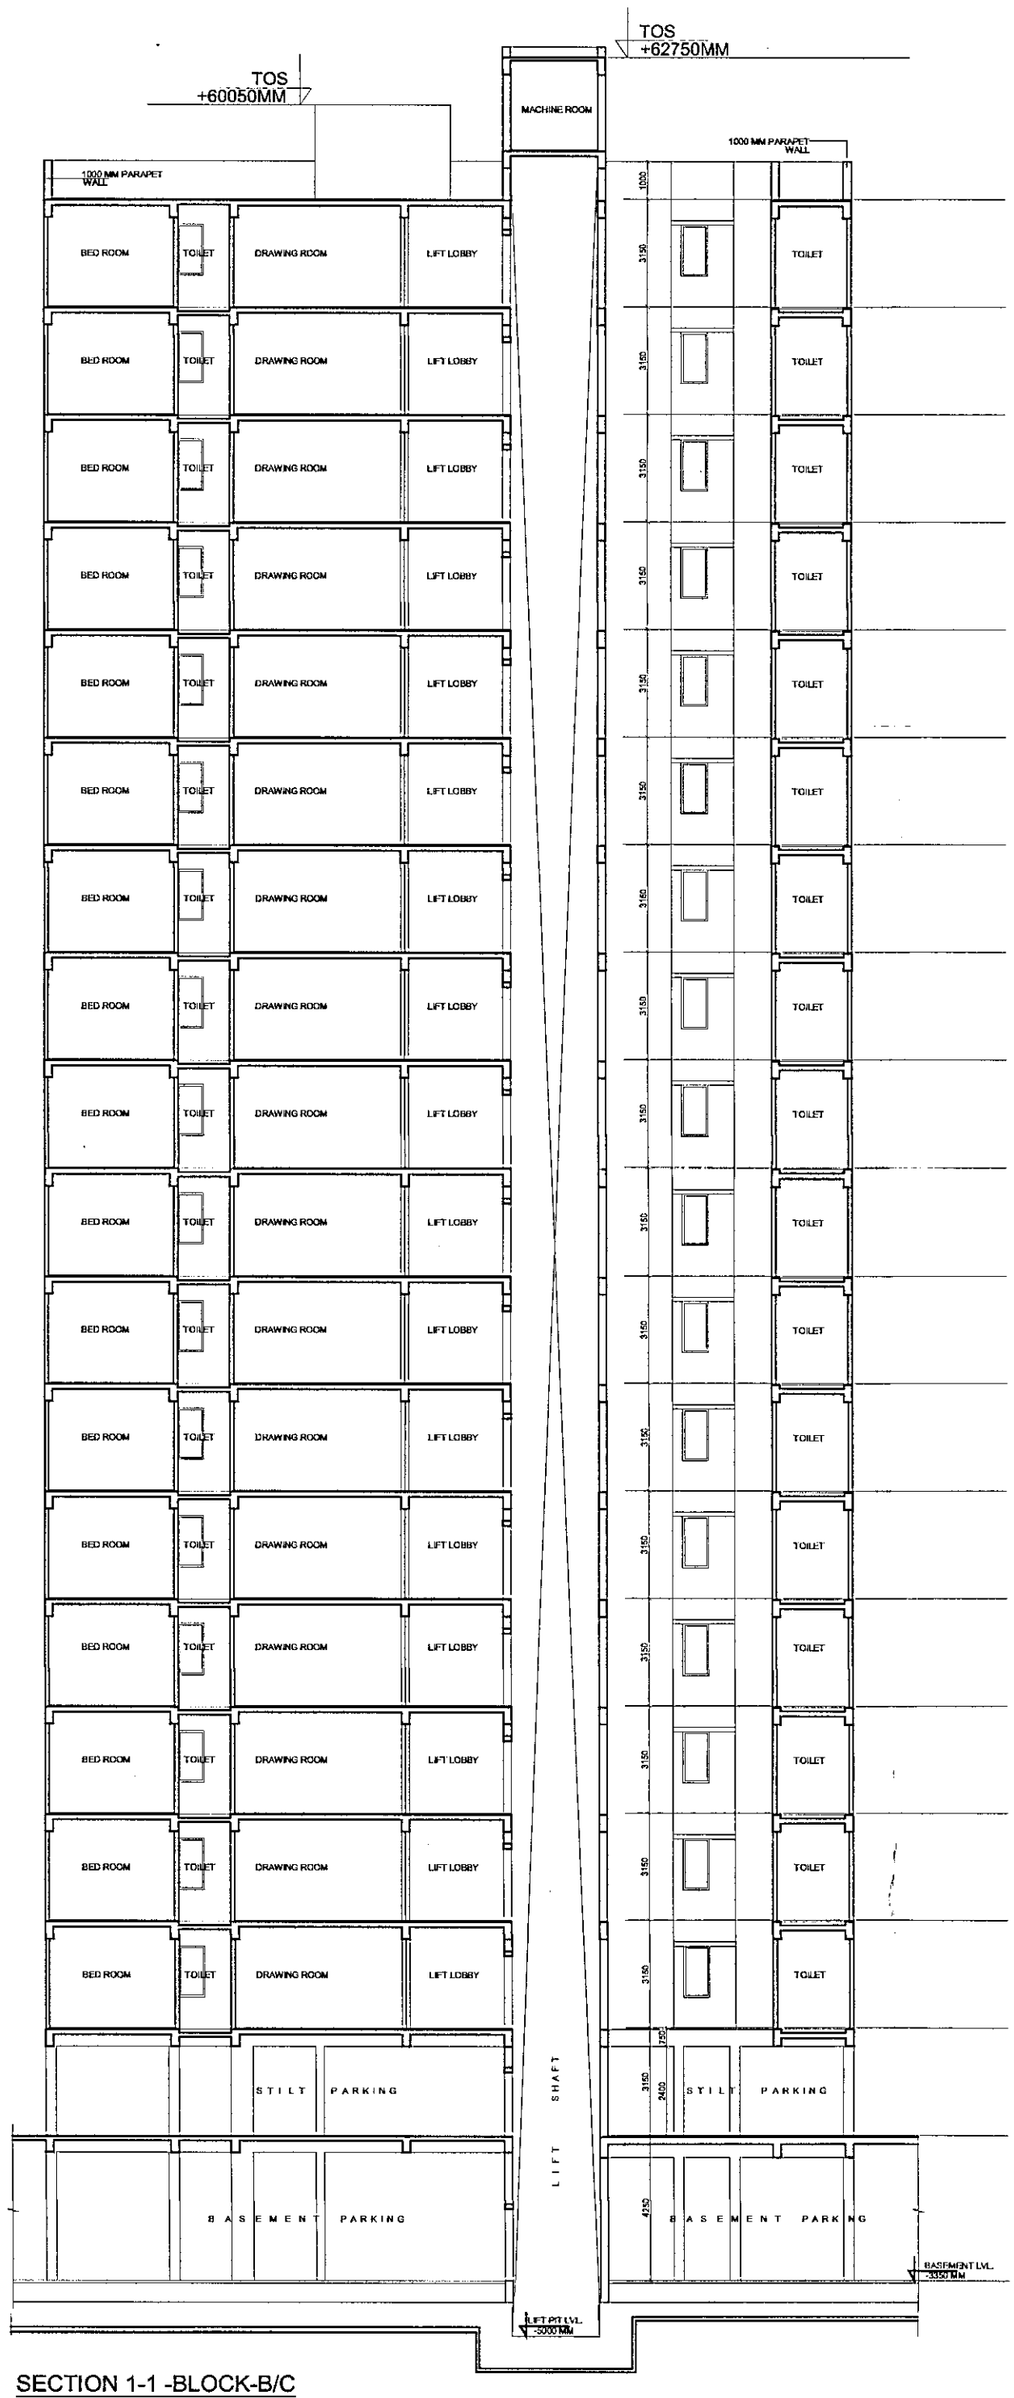

SECTION 1-1 -BLOCK-B/C

PROJECT:
GROUP HOUSING(GC-2 AT GAUR CITY)PLOT NO - GH - 01, SECTOR - 4 GREATER NOIDA

APARTMENT ACT

BLOCK- C